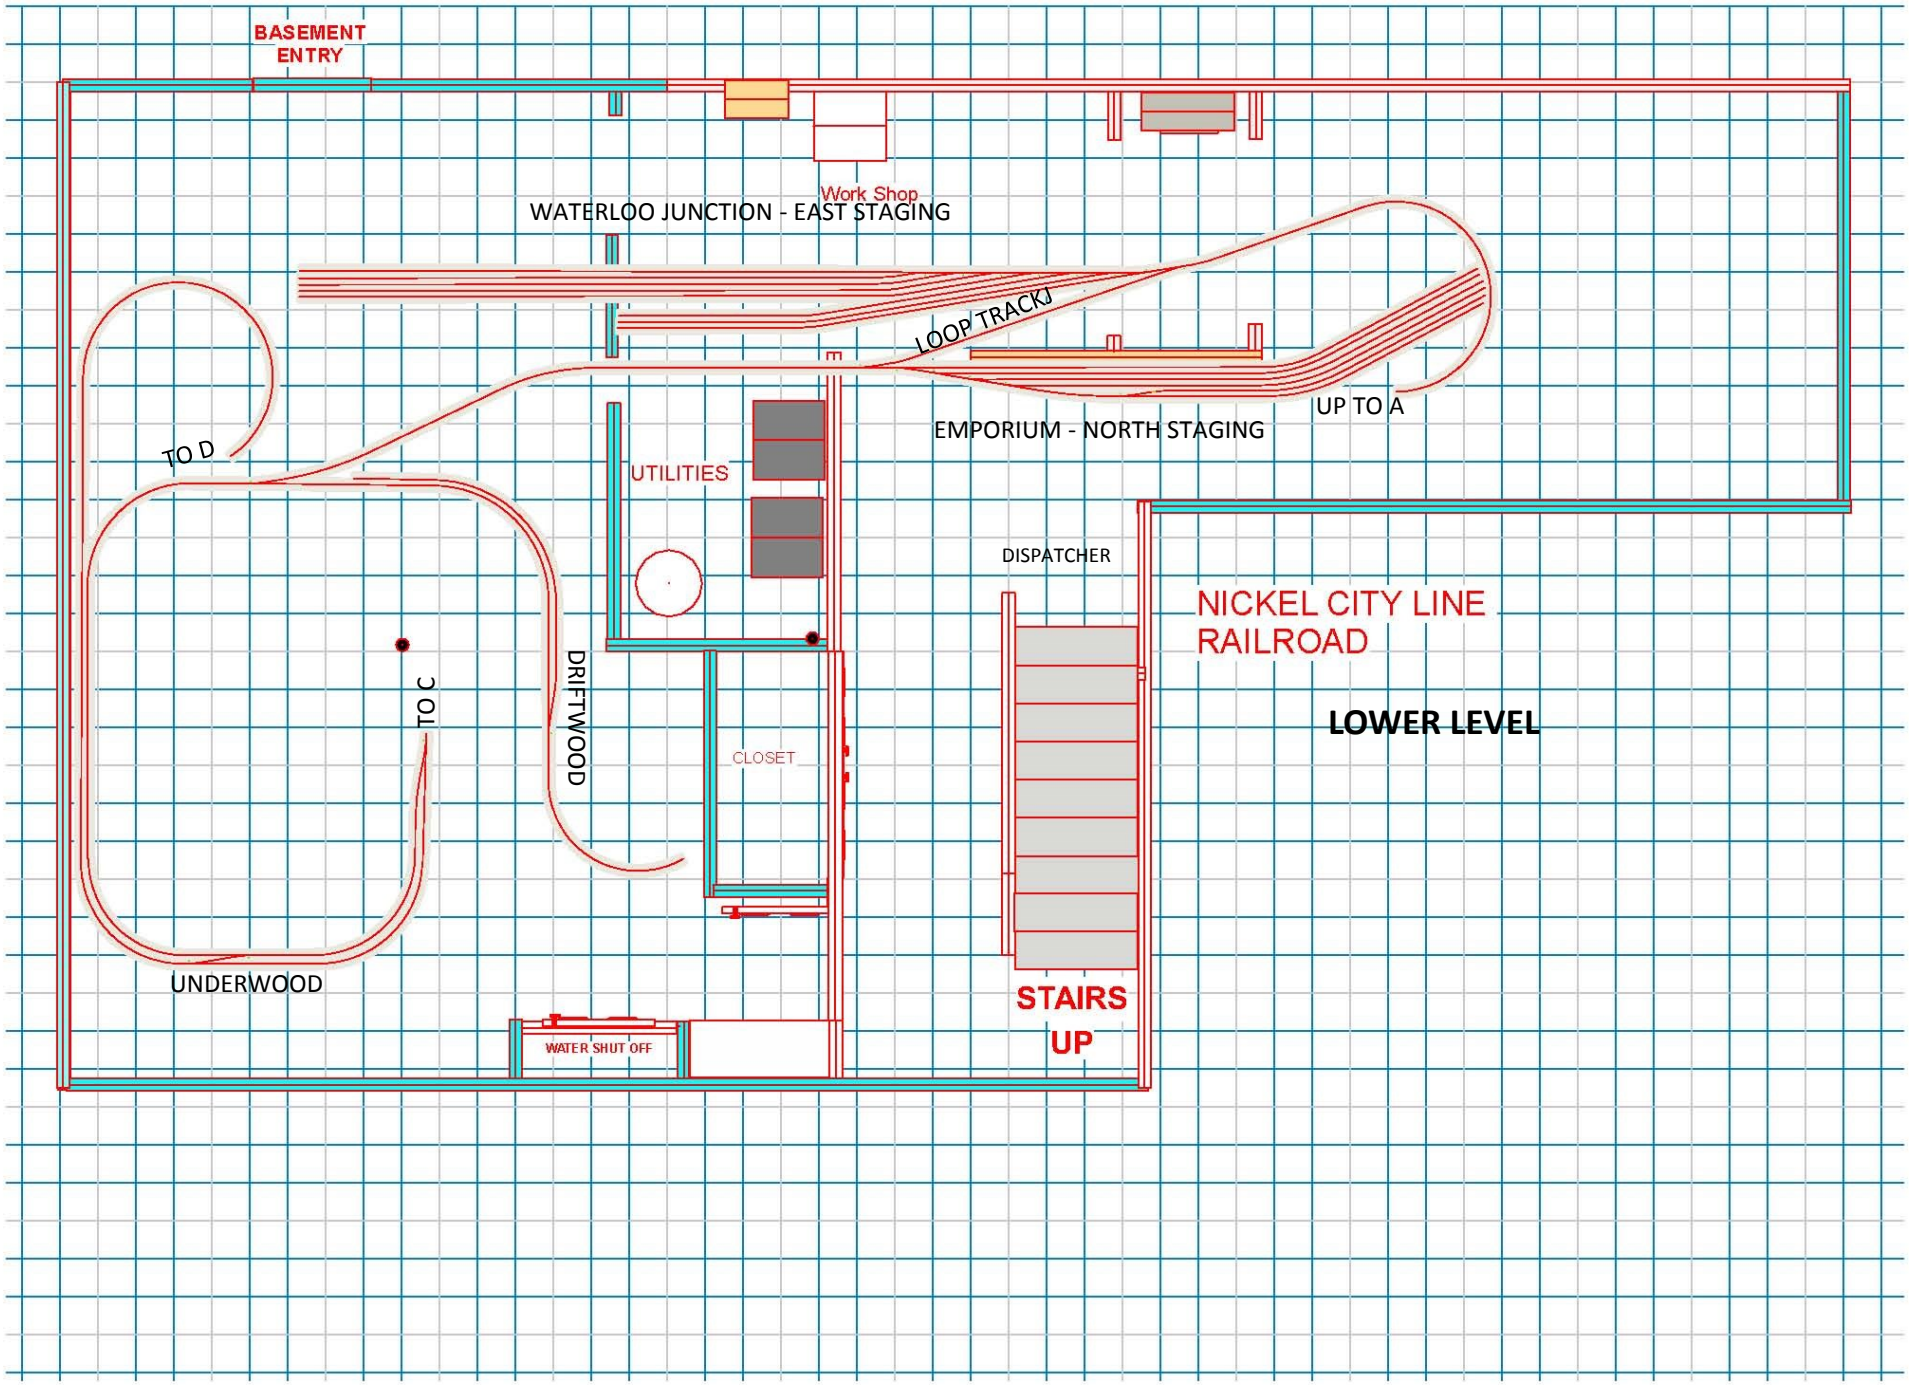
BASEMENT ENTRY
Work Shop
WATERLOO JUNCTION - EAST STAGING
LOOP TRACK
UP TO A
EMPORIUM - NORTH STAGING
TO D
UTILITIES
DISPATCHER
NICKEL CITY LINE RAILROAD
LOWER LEVEL
TO C
DRIFTWOOD
CLOSET
UNDERWOOD
STAIRS UP
WATER SHUT OFF

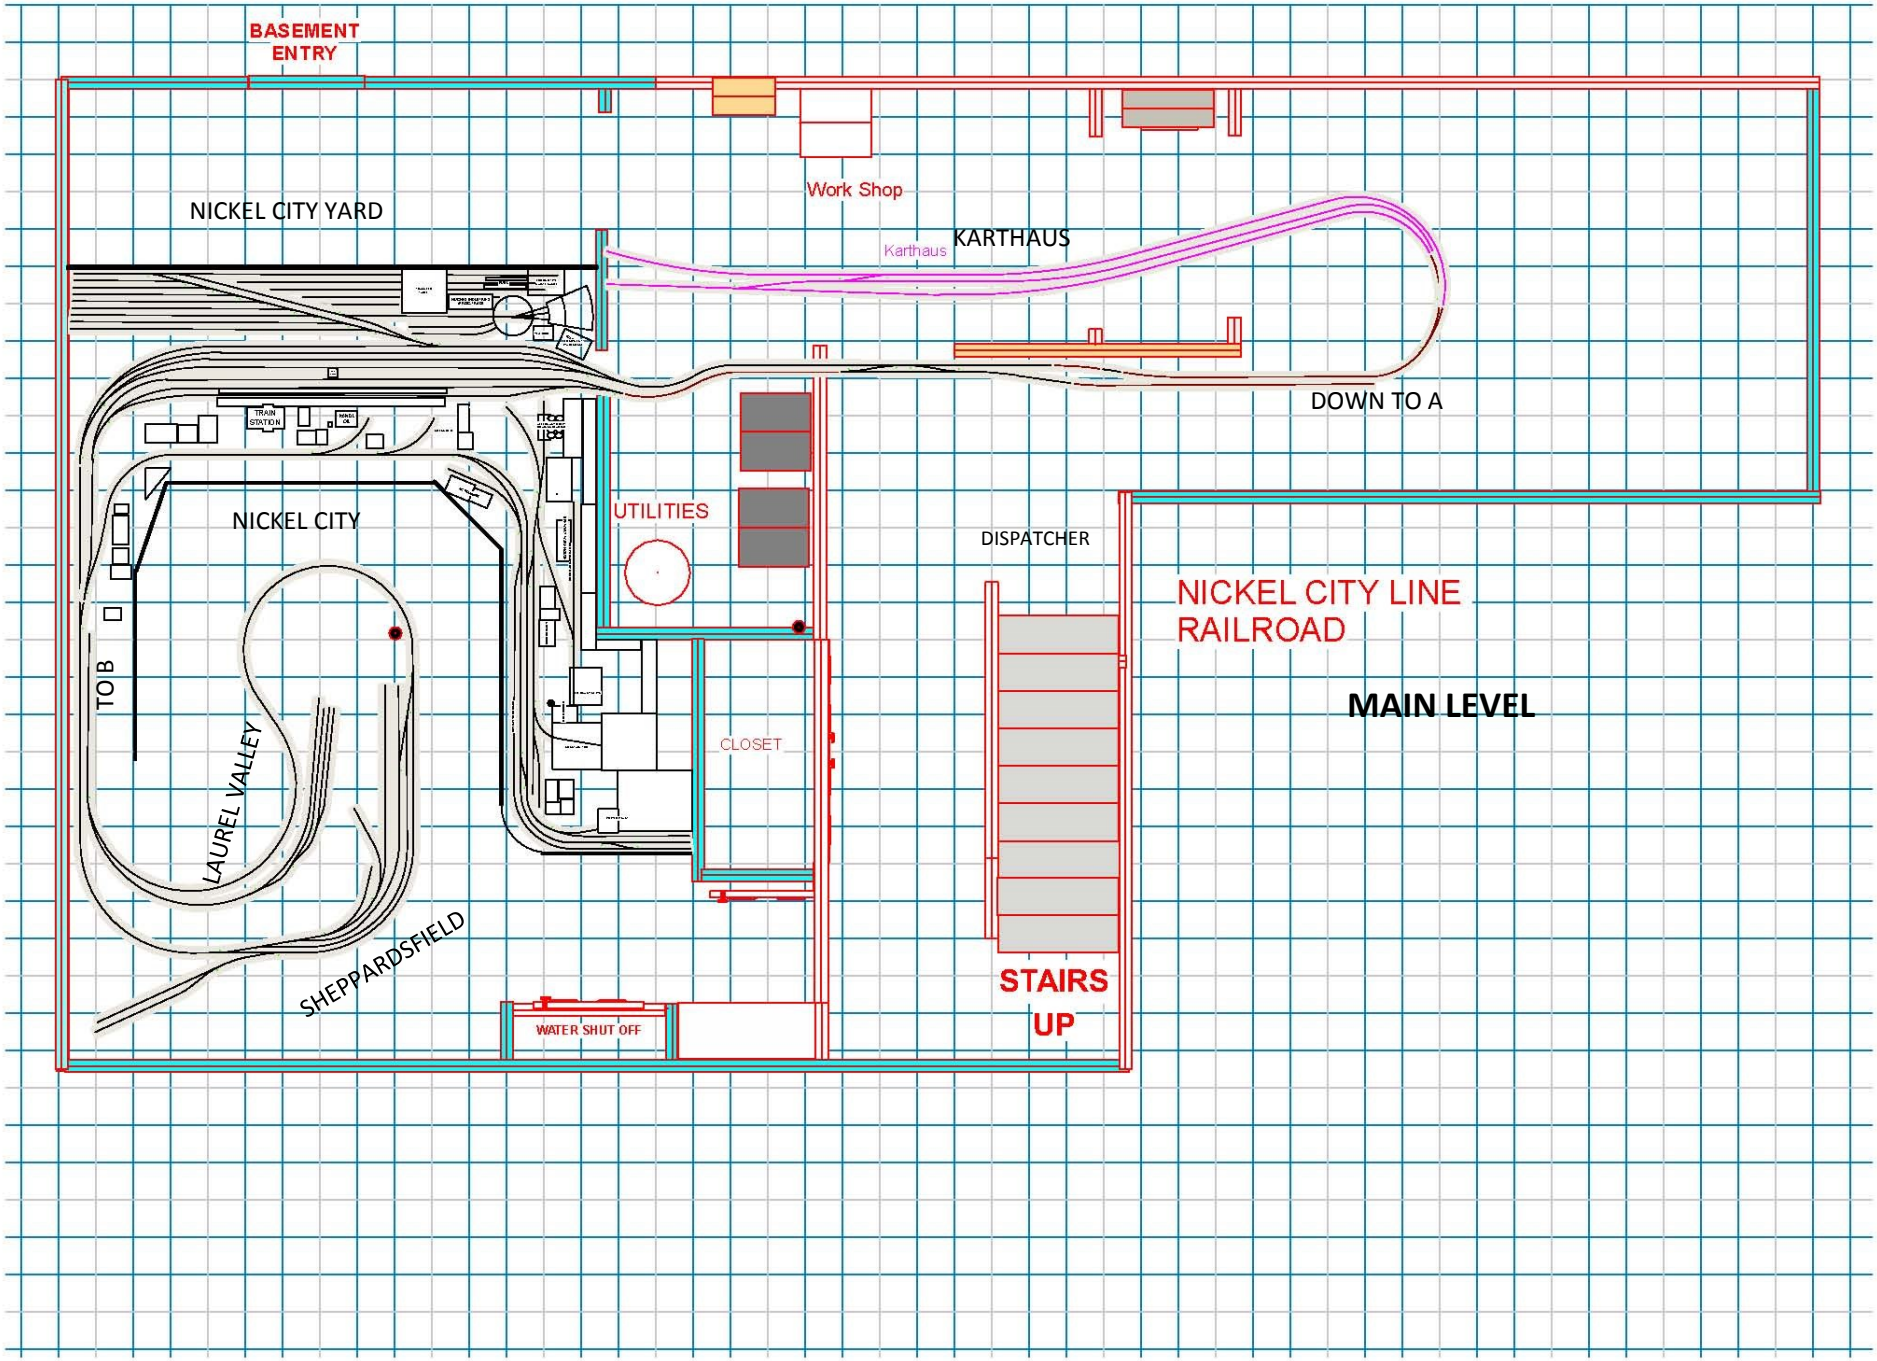
BASEMENT ENTRY
NICKEL CITY YARD
Work Shop
KARTHAUS
Karthaus
DOWN TO A
TRAIN STATION
NICKEL CITY
UTILITIES
DISPATCHER
NICKEL CITY LINE RAILROAD
MAIN LEVEL
TO B
LAUREL VALLEY
CLOSET
SHEPPARDSFIELD
WATER SHUT OFF
STAIRS UP

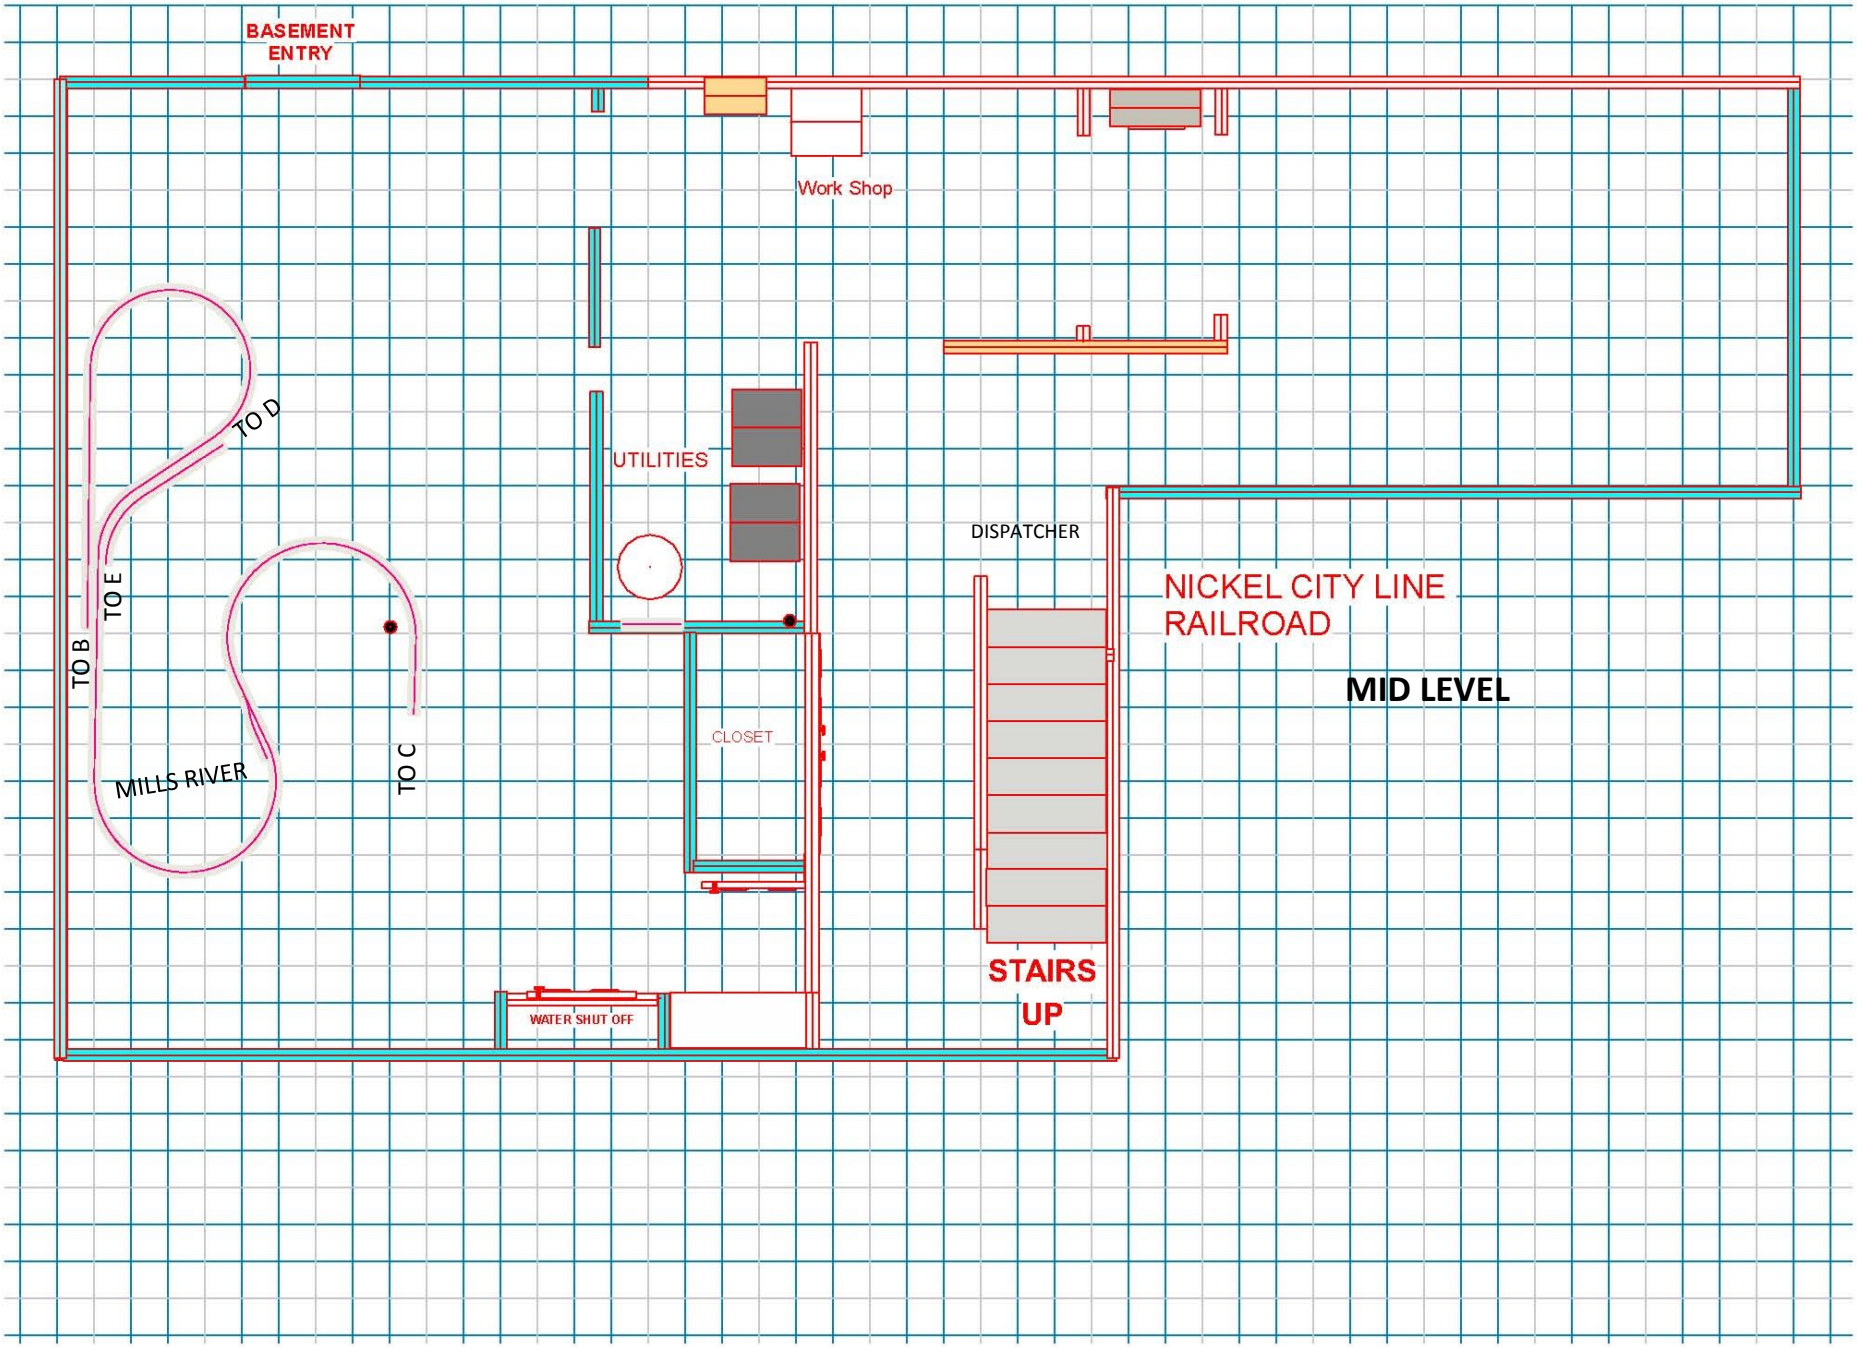
BASEMENT ENTRY
Work Shop
UTILITIES
TO D
TO E
TO B
MILLS RIVER
TO C
CLOSET
DISPATCHER
NICKEL CITY LINE RAILROAD
MID LEVEL
STAIRS UP
WATER SHUT OFF

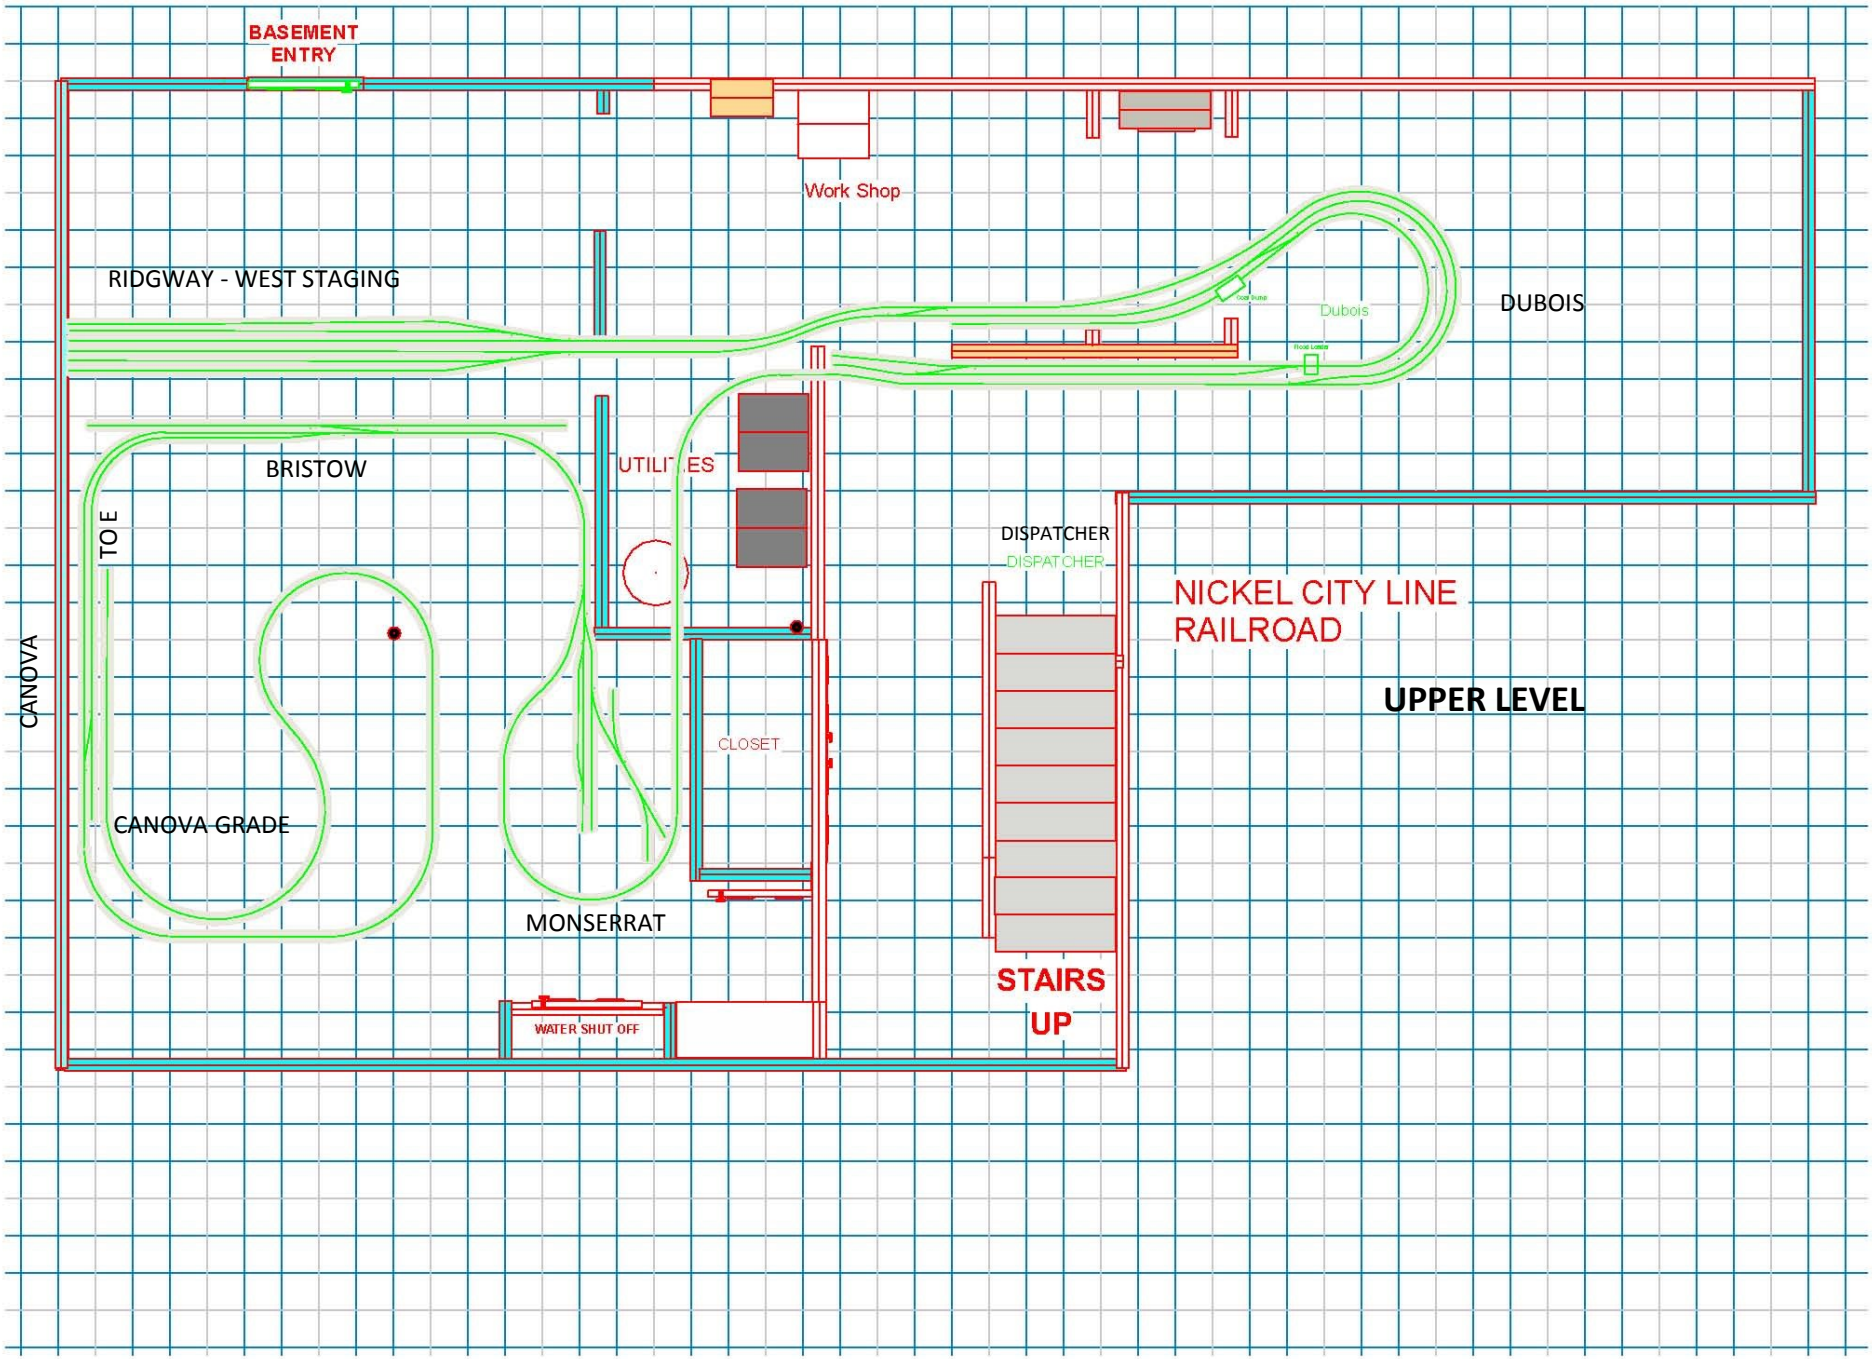
BASEMENT ENTRY
Work Shop
RIDGWAY - WEST STAGING
Dubois
DUBOIS
BRISTOW
UTILITIES
TO E
CANOVA
DISPATCHER
DISPATCHER
NICKEL CITY LINE RAILROAD
UPPER LEVEL
CLOSET
CANOVA GRADE
MONSERRAT
STAIRS UP
WATER SHUT OFF